
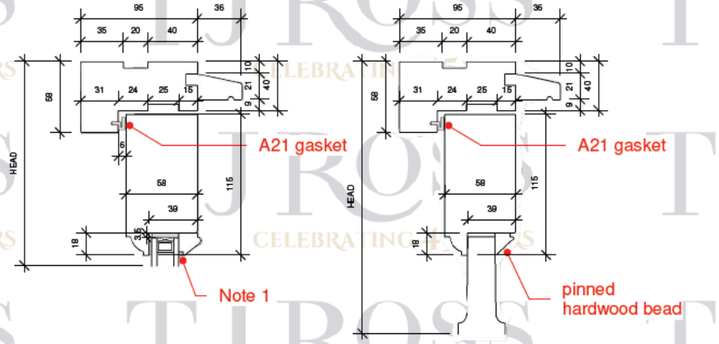



25mm
astragal
Note 2

Alternative
38mm astragal
Note 1


Alternative
18mm astragal
Note 2

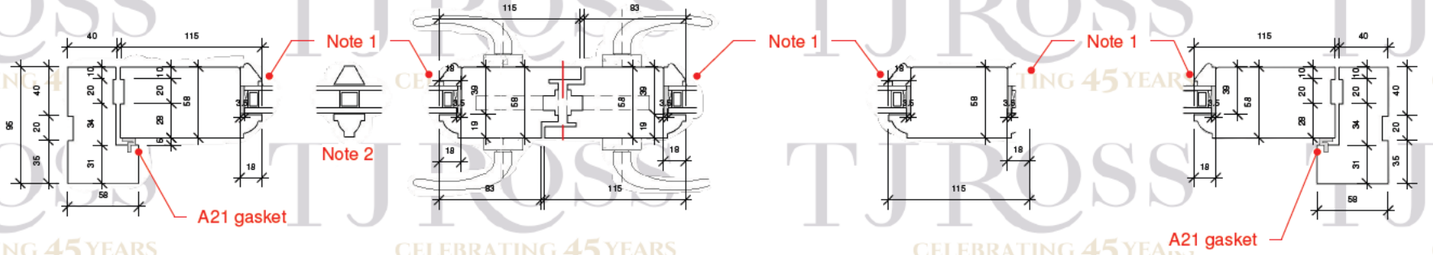


(Glazed)
Plan Detail
1:5

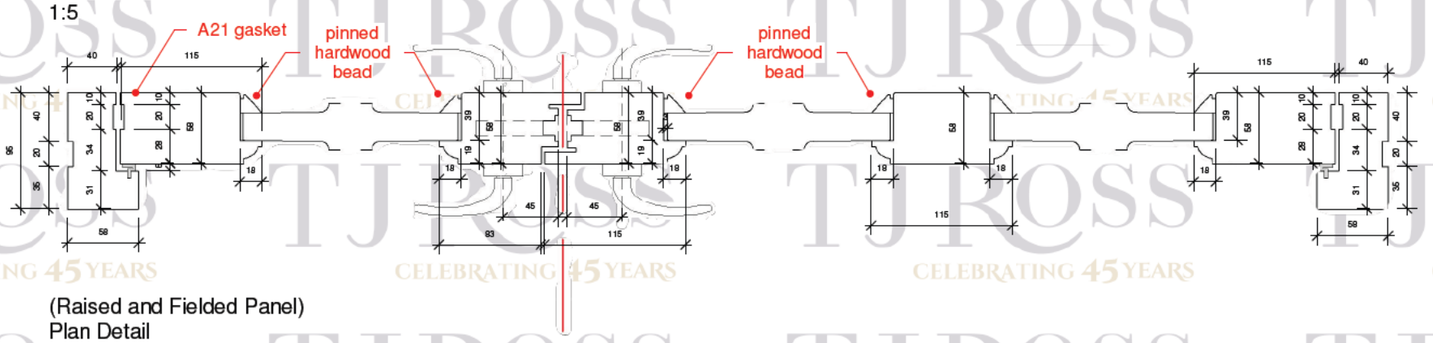



(Raised and Fielded Panel)
Plan Detail
1:5

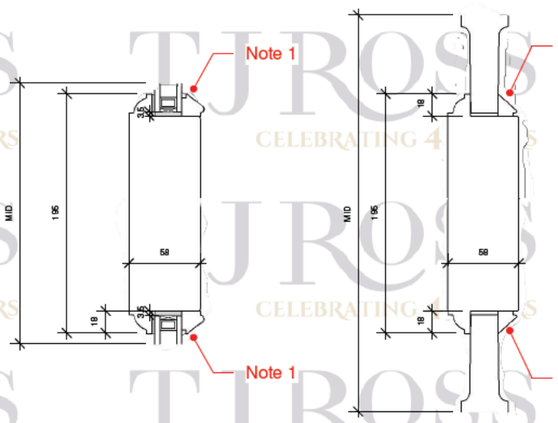


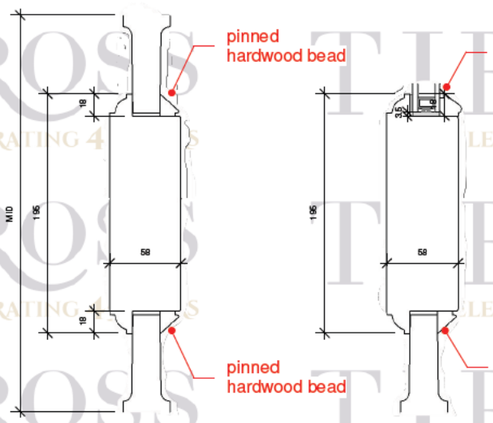


(V'd Panel)
Plan Detail
1:5

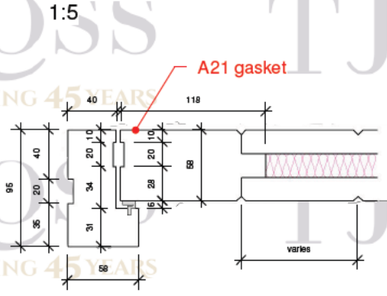


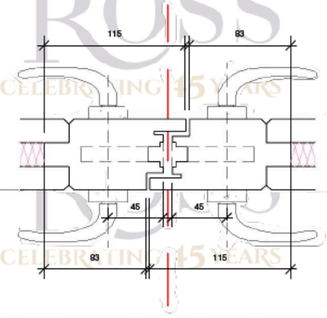

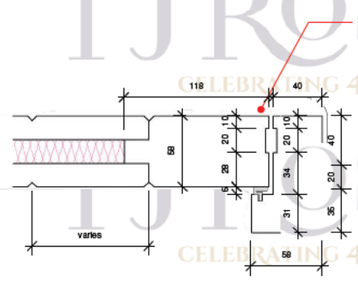


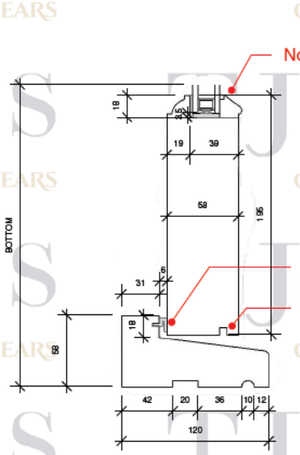


Threshold (Glazed)
Sectional Detail
1:5

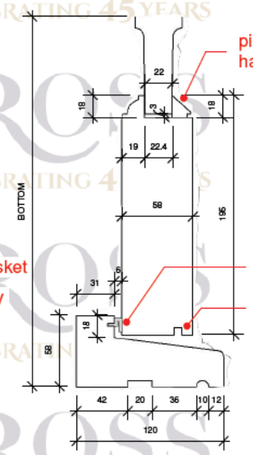

Threshold (Panelled)
Sectional Detail
1:5

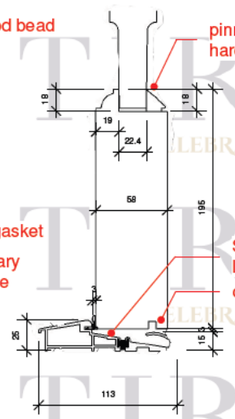

Level Acces (Panelled)
Sectional Detail
1:5

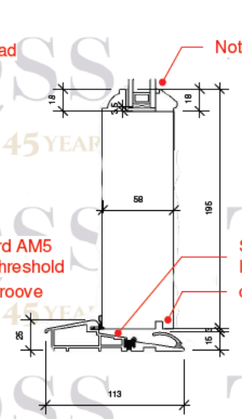

Level Access (Glazed)
Sectional Detail
1:5

Note 1
Internal Seal: 2mm security tape
Perimeter Seal: Silfix U9 perimeter seal
External Seal: hardwood glazing bead with silicone sealant to glass

Note 2
Astragals adhered to glazing with 1.6mm security tape

Rev	Description	Auth	Date
C	Top drip added.	RMcl	27/08/21
B	Capillary groove added.	RMcl	19/03/21
A	Notes updated.	RMcl	18/03/21

REVISION

DRAWING TITLE
Double Door
Outward Opening
Ogee Profile

PROJECT
Standard Details

DATE CREATED	DESIGNER	SCALE @ A3
05/03/21	RMcl	1 : 5

DRAWING NUMBER	REVISION
DblDr_Out_OG	C

TJROSS