

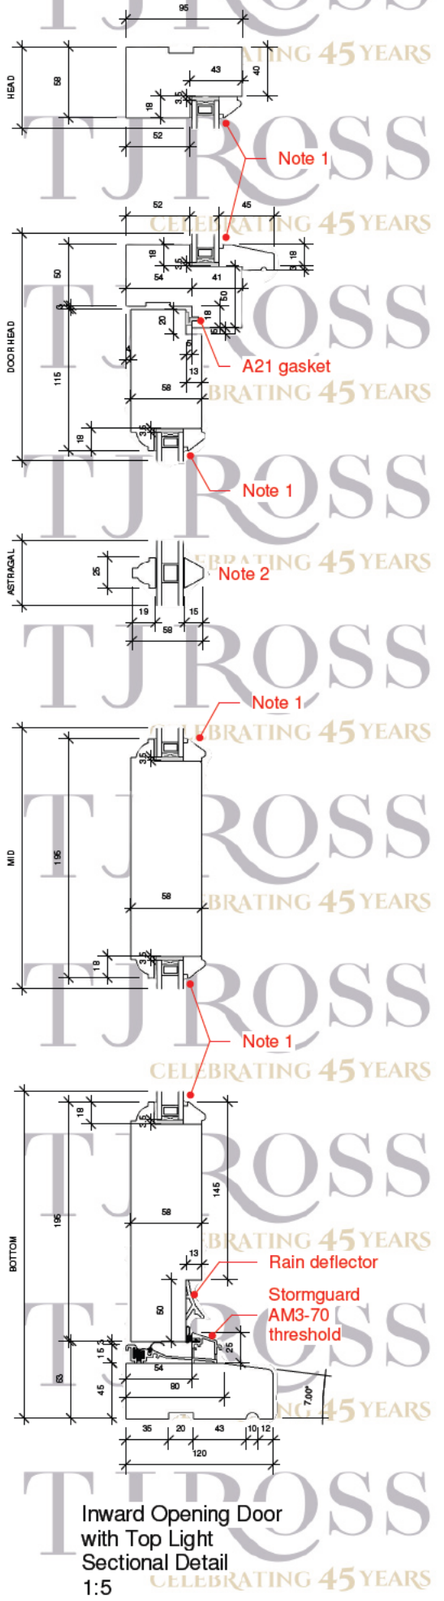


Inward Opening Door
with Top Light
Sectional Detail
1:5

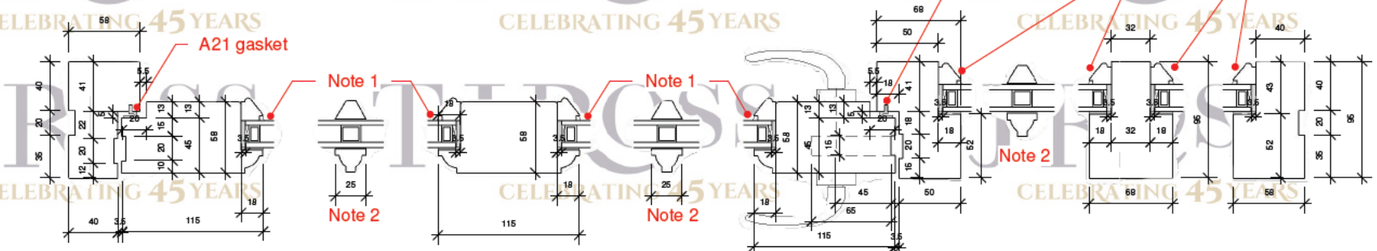

Inward Opening
OG Profile
Plan Detail
1:5

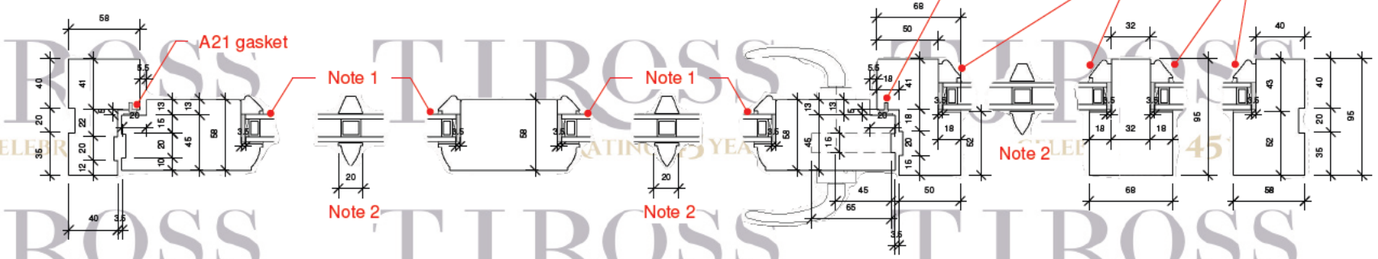

Inward Opening
Lambs Tongue Profile
Plan Detail
1:5

Rev	Description	Auth	Date
REVISION			

DRAWING TITLE
Screen Details
Single Door
Inward

PROJECT
Standard Details

DATE CREATED	DESIGNER	SCALE @ A3
28/04/21	RMcI	1 : 5

DRAWING NUMBER	REVISION
Screen_Sgl_In	

Note 1
Internal Seal: 2mm security tape
Perimeter Seal: Silfix U9 perimeter seal
External Seal: hardwood glazing bead with silicone sealant to glass

Note 2
Astragals adhered to glazing with 1.6mm security tape

TJROSS